Attachment 1 – Ravara Plat Map (Tracts 1,2,3)

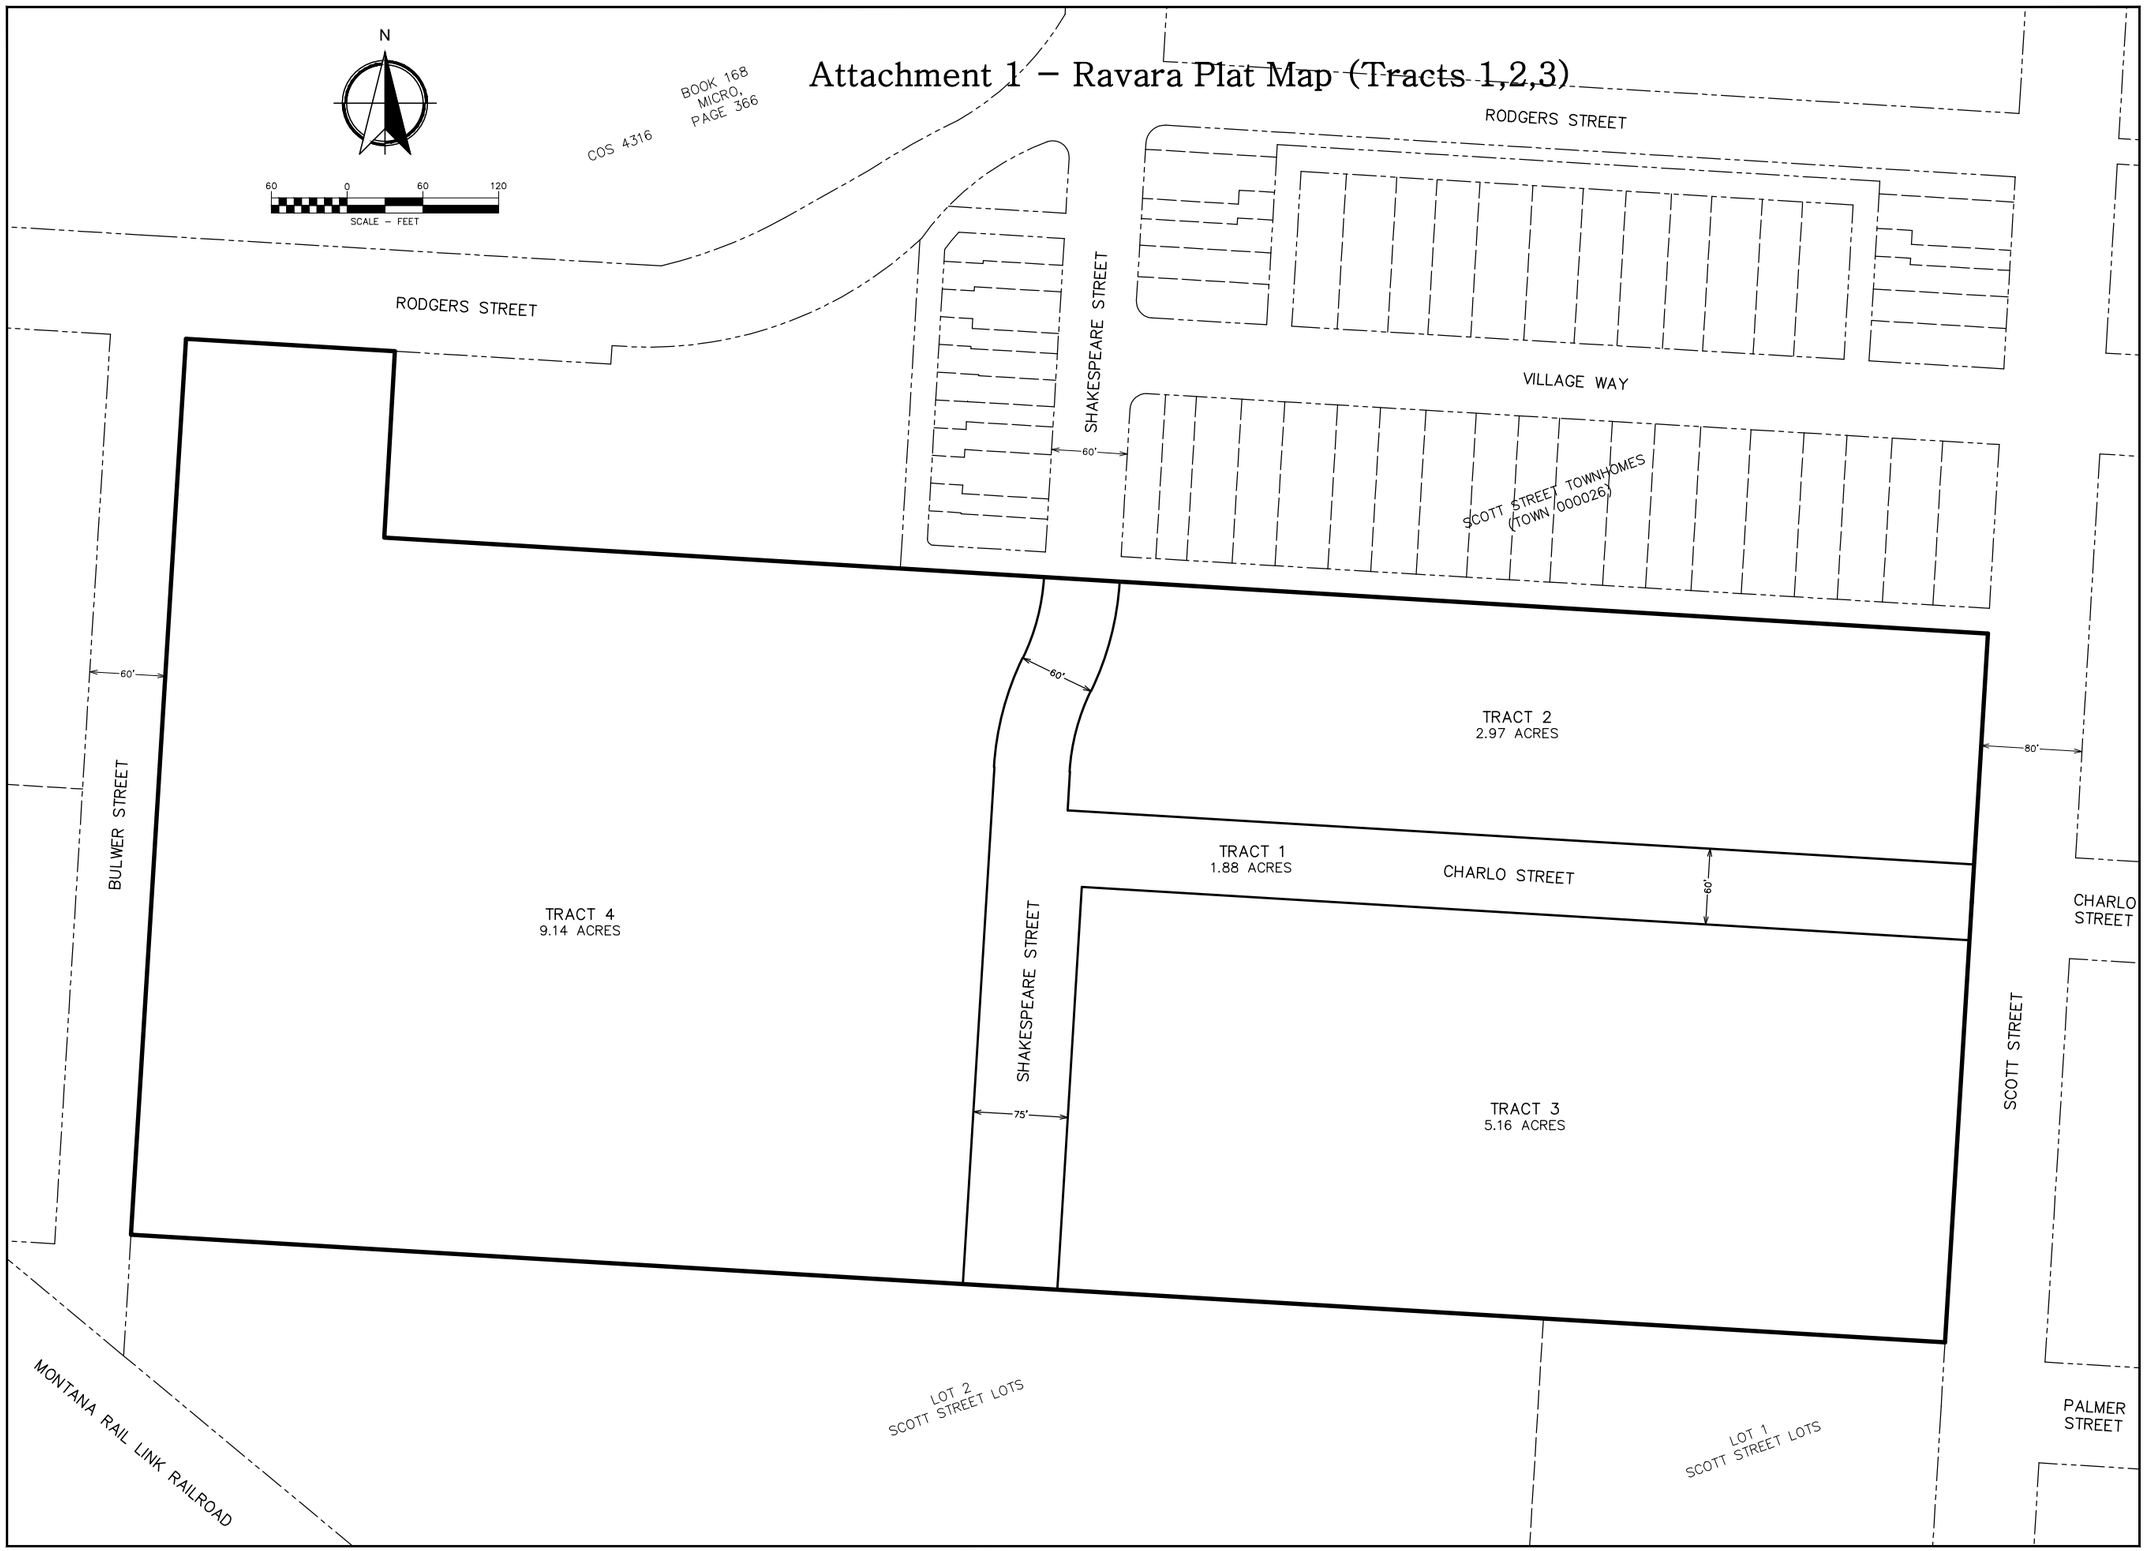

WGM GROUP
WWW.WGMGROUP.COM

PRELIMINARY
PLOTTED: 12/7/21
SAVED: 10/4/21

PROPOSED TRACTS EXHIBIT
SCOTT STREET DEVELOPMENT
MISSOULA, MONTANA

REVISIONS:

NO.	DESCRIPTION	DATE

PROJECT: 21-02-37
LAYOUT: PROP
SURVEYED: ---
DESIGN: ---
DRAFT: CEG
APPROVE: KFA
DATE:

OCTOBER 2021

SHEET 1 OF 1

FILE: W:\Projects\210237\CAD Data\Exhibits\210237_exist-prop.dwg