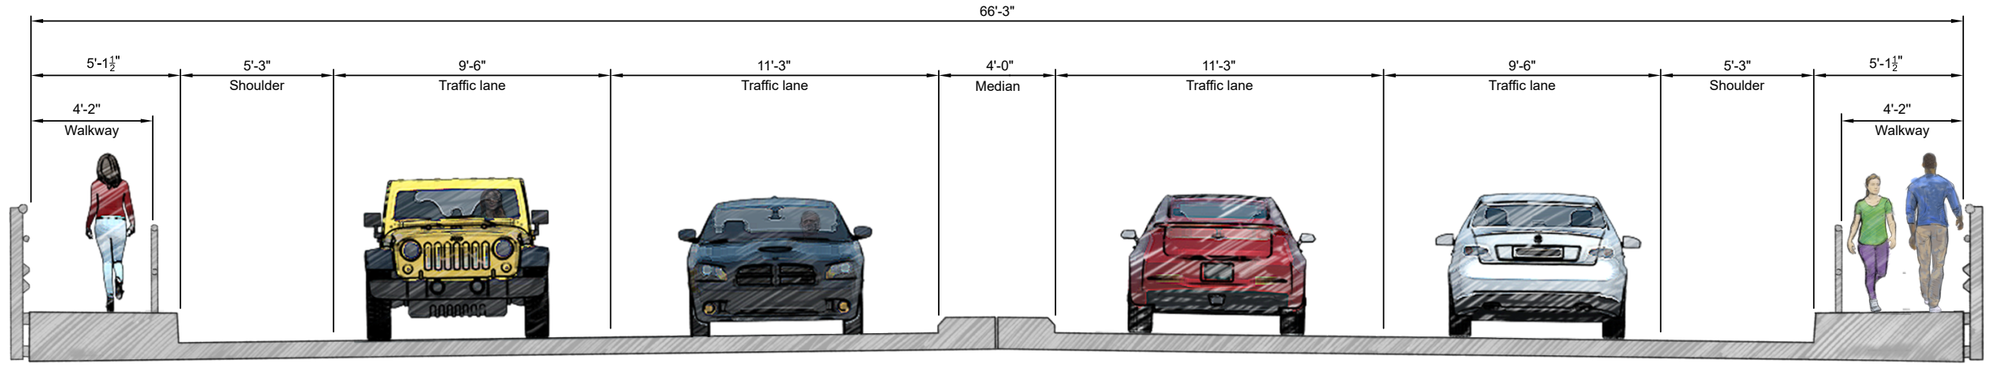

EXISTING DECK SECTION

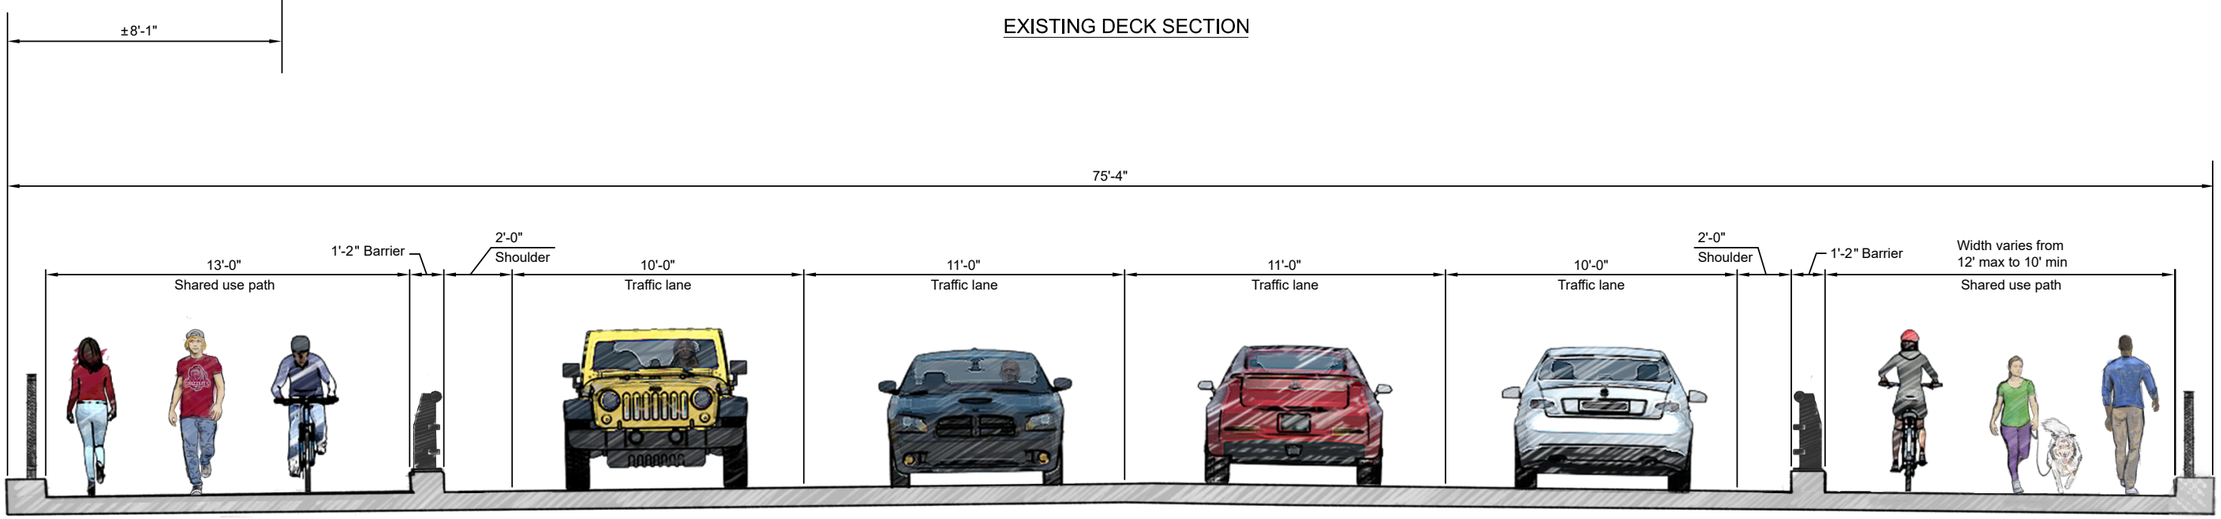

PROPOSED DECK SECTION WITH SHARED USE PATH

PROPOSED BRIDGE DECK SECTION

MDT HDR

HIGGINS AVENUE BRIDGE